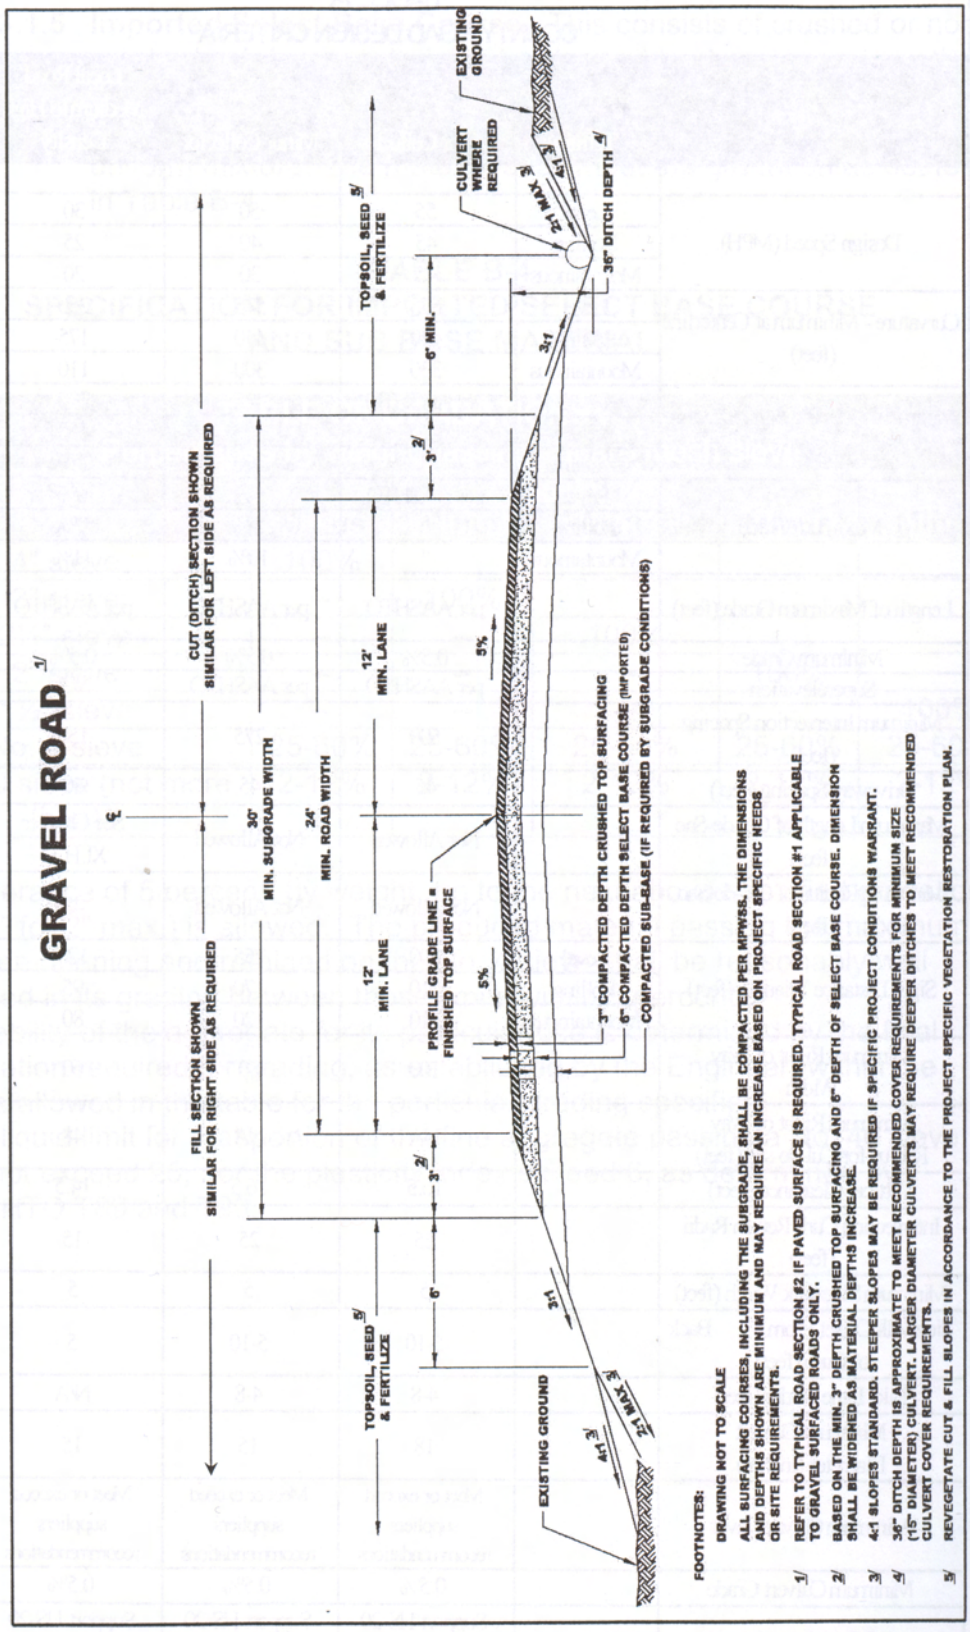

FOOTNOTES:

DRAWING NOT TO SCALE

ALL SURFACING COURSES, INCLUDING THE SUBGRADE, SHALL BE COMPACTED PER MPWSS. THE DIMENSIONS AND DEPTHS SHOWN ARE MINIMUM AND MAY REQUIRE AN INCREASE BASED ON PROJECT SPECIFIC NEEDS OR SITE REQUIREMENTS.

1/ REFER TO TYPICAL ROAD SECTION #2 IF PAVED SURFACE IS REQUIRED. TYPICAL ROAD SECTION #1 APPLICABLE TO GRAVEL SURFACED ROADS ONLY.

2/ BASED ON THE MIN. 3" DEPTH CRUSHED TOP SURFACING AND 6" DEPTH OF SELECT BASE COURSE. DIMENSION SHALL BE WIDENED AS MATERIAL DEPTHS INCREASE.

3/ 4:1 SLOPES STANDARD. STEEPER SLOPES MAY BE REQUIRED IF SPECIFIC PROJECT CONDITIONS WARRANT.

4/ 36" DITCH DEPTH IS APPROXIMATE TO MEET RECOMMENDED COVER REQUIREMENTS FOR MINIMUM SIZE (15" DIAMETER) CULVERT. LARGER DIAMETER CULVERTS MAY REQUIRE DEEPER DITCHES TO MEET RECOMMENDED CULVERT COVER REQUIREMENTS.

5/ REVEGETATE CUT & FILL SLOPES IN ACCORDANCE TO THE PROJECT SPECIFIC VEGETATION RESTORATION PLAN.

TYPICAL ROAD SECTION - #1 LOCAL ROAD : 1 - 400 ADT 1/

FIGURE 1