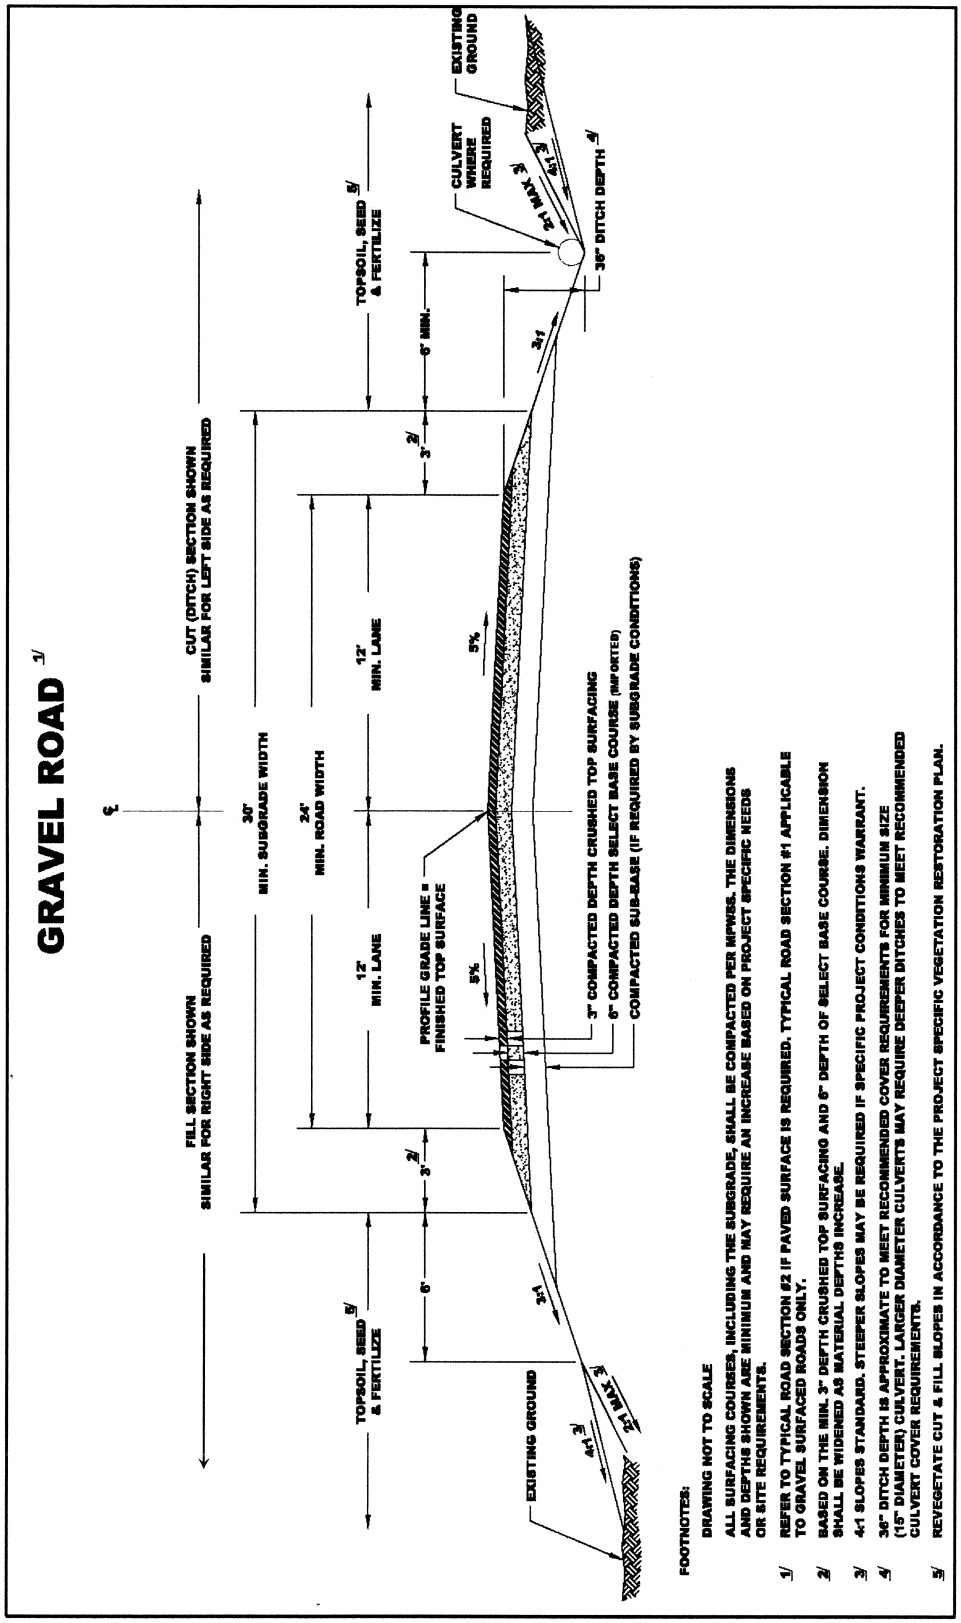

TYPICAL ROAD SECTION - #1 LOCAL ROAD : 1 - 400 ADT 1/

FIGURE 1